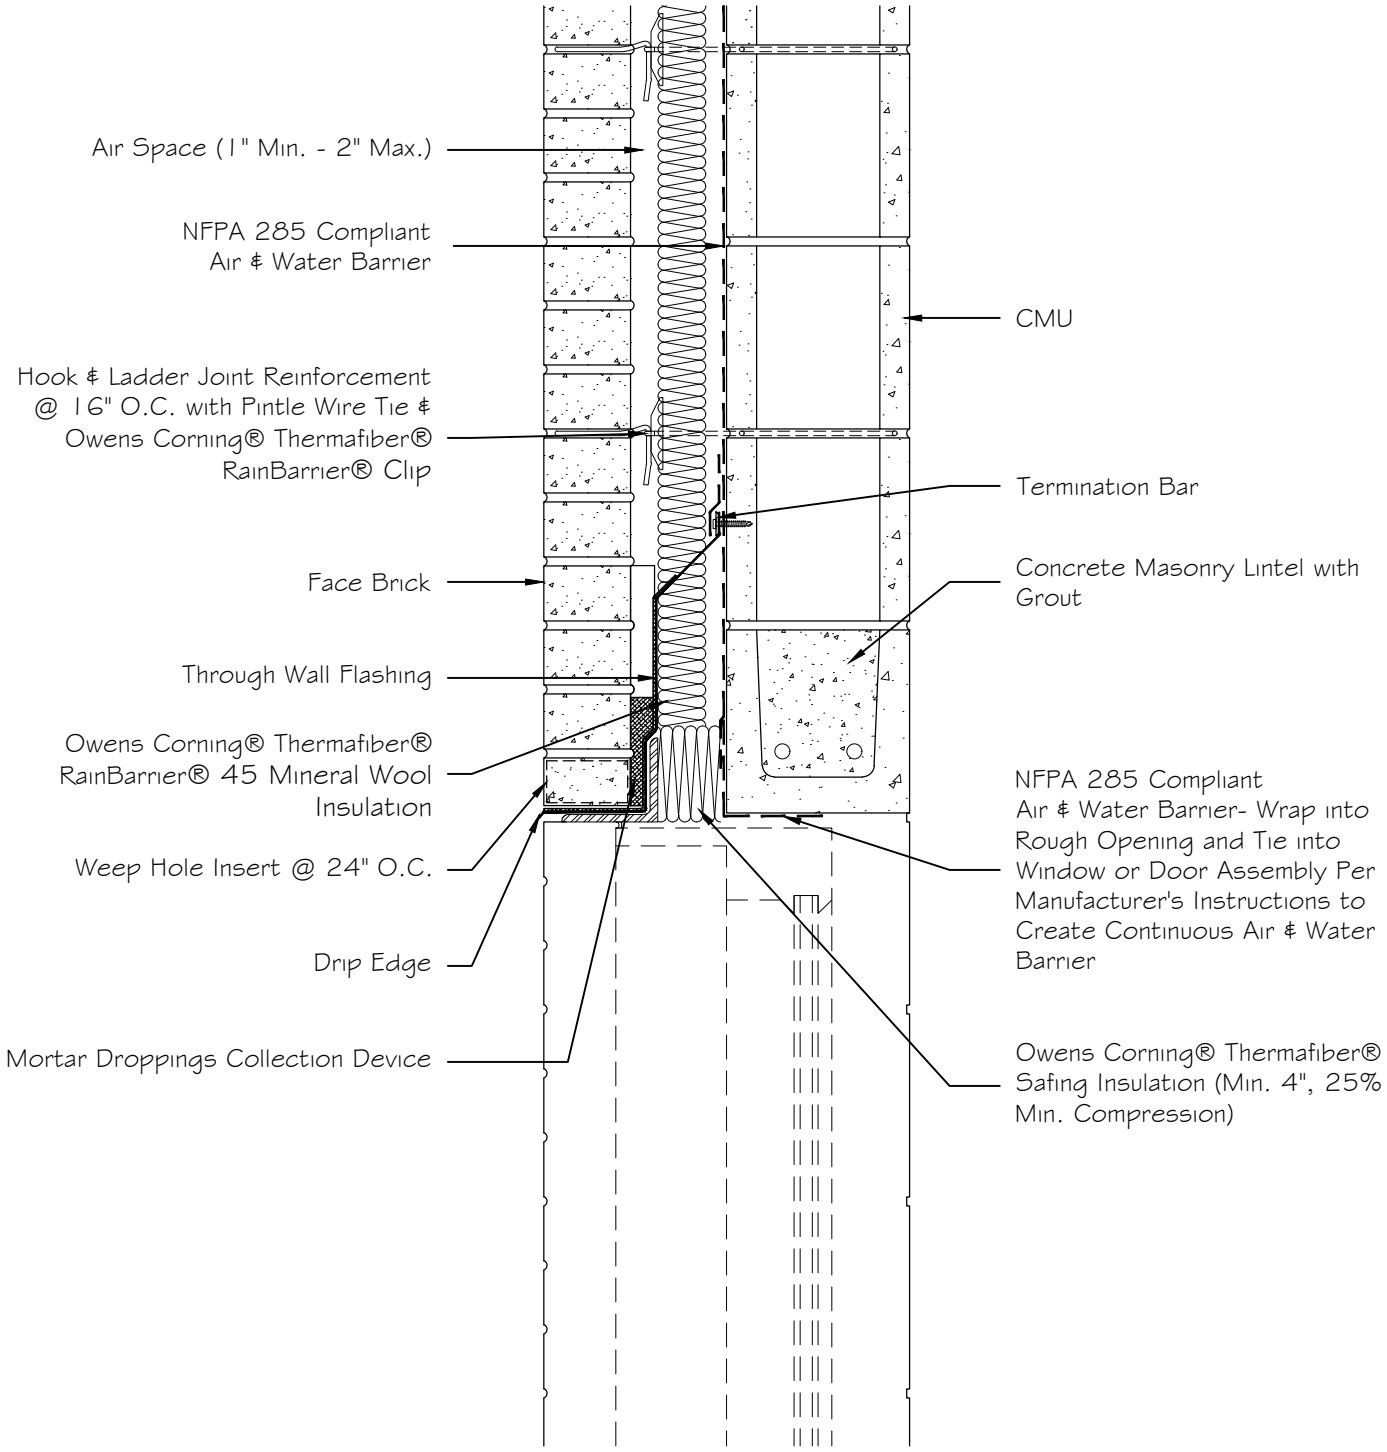

Owens Corning **Enclosure Solutions** Concrete Masonry Unit System	Opening Head w/ Mineral Wool Fire Safing Cavity Closure		
	Date: 3-28-17	Dwg. no. ES-CM-15	Vertical Section

NOTE: This drawing is a general reference intended to show common wall system assembly. Actual details for each product will vary, therefore, details for each project must be reviewed and approved by the Architect of Record. Refer to Manufacturers' Product Literature for product data and installation instructions. Manufacturers assume no responsibility for final project drawings or field installation.